SITE PLAN - FREEDOM PARK

SCALE: 1:500

PROJECT NAME: FREEDOM PARK REFURBISHMENT

DATE:13-02-2024

Mathew & Ghosh Architects
4b, Temple Trees Row, Shinivagilu Extn, Bangalore, Karnataka - 560 047
Telefax: +91 80 25520824, Tel: +91 80 56966425

FLOORING LINE - DONE TILL HERE

4345
4175
7310
23460
3750
8760
54160
14105
2700
1670
6570
10485
22575

PF
PMP
BMP

interactive jets 30nos
interactive jets 40nos
foggers misting
slope up
skate board surface
plantation/storage room

x123 x124 x125 x126 x127 x128 x129 x130 x131 x132 x133 x134 x135 x136 x137 x138 x139 x140 x141 x142 x143 x144 x145 x146 x147 x148 x149 x150 x151 x152 x153 x154 x155 x156 x157 x158 x159 x160 x161 x162 x163

LEGEND
pink mirror polished granite [PMP]
pink flamed granite [PF]

KEY PLAN
SCALE 1:200

Mathew & Ghosh Architects
4b, Temple Trees Row, Shinivagilu Extn, Bangalore, Karnataka - 560 047
Telefax: +91 80 25520824, Tel: +91 80 56966425

SCALE: 1:100
PROJECT NAME: FREEDOM PARK REFURBISHMENT
DATE:13-02-2024

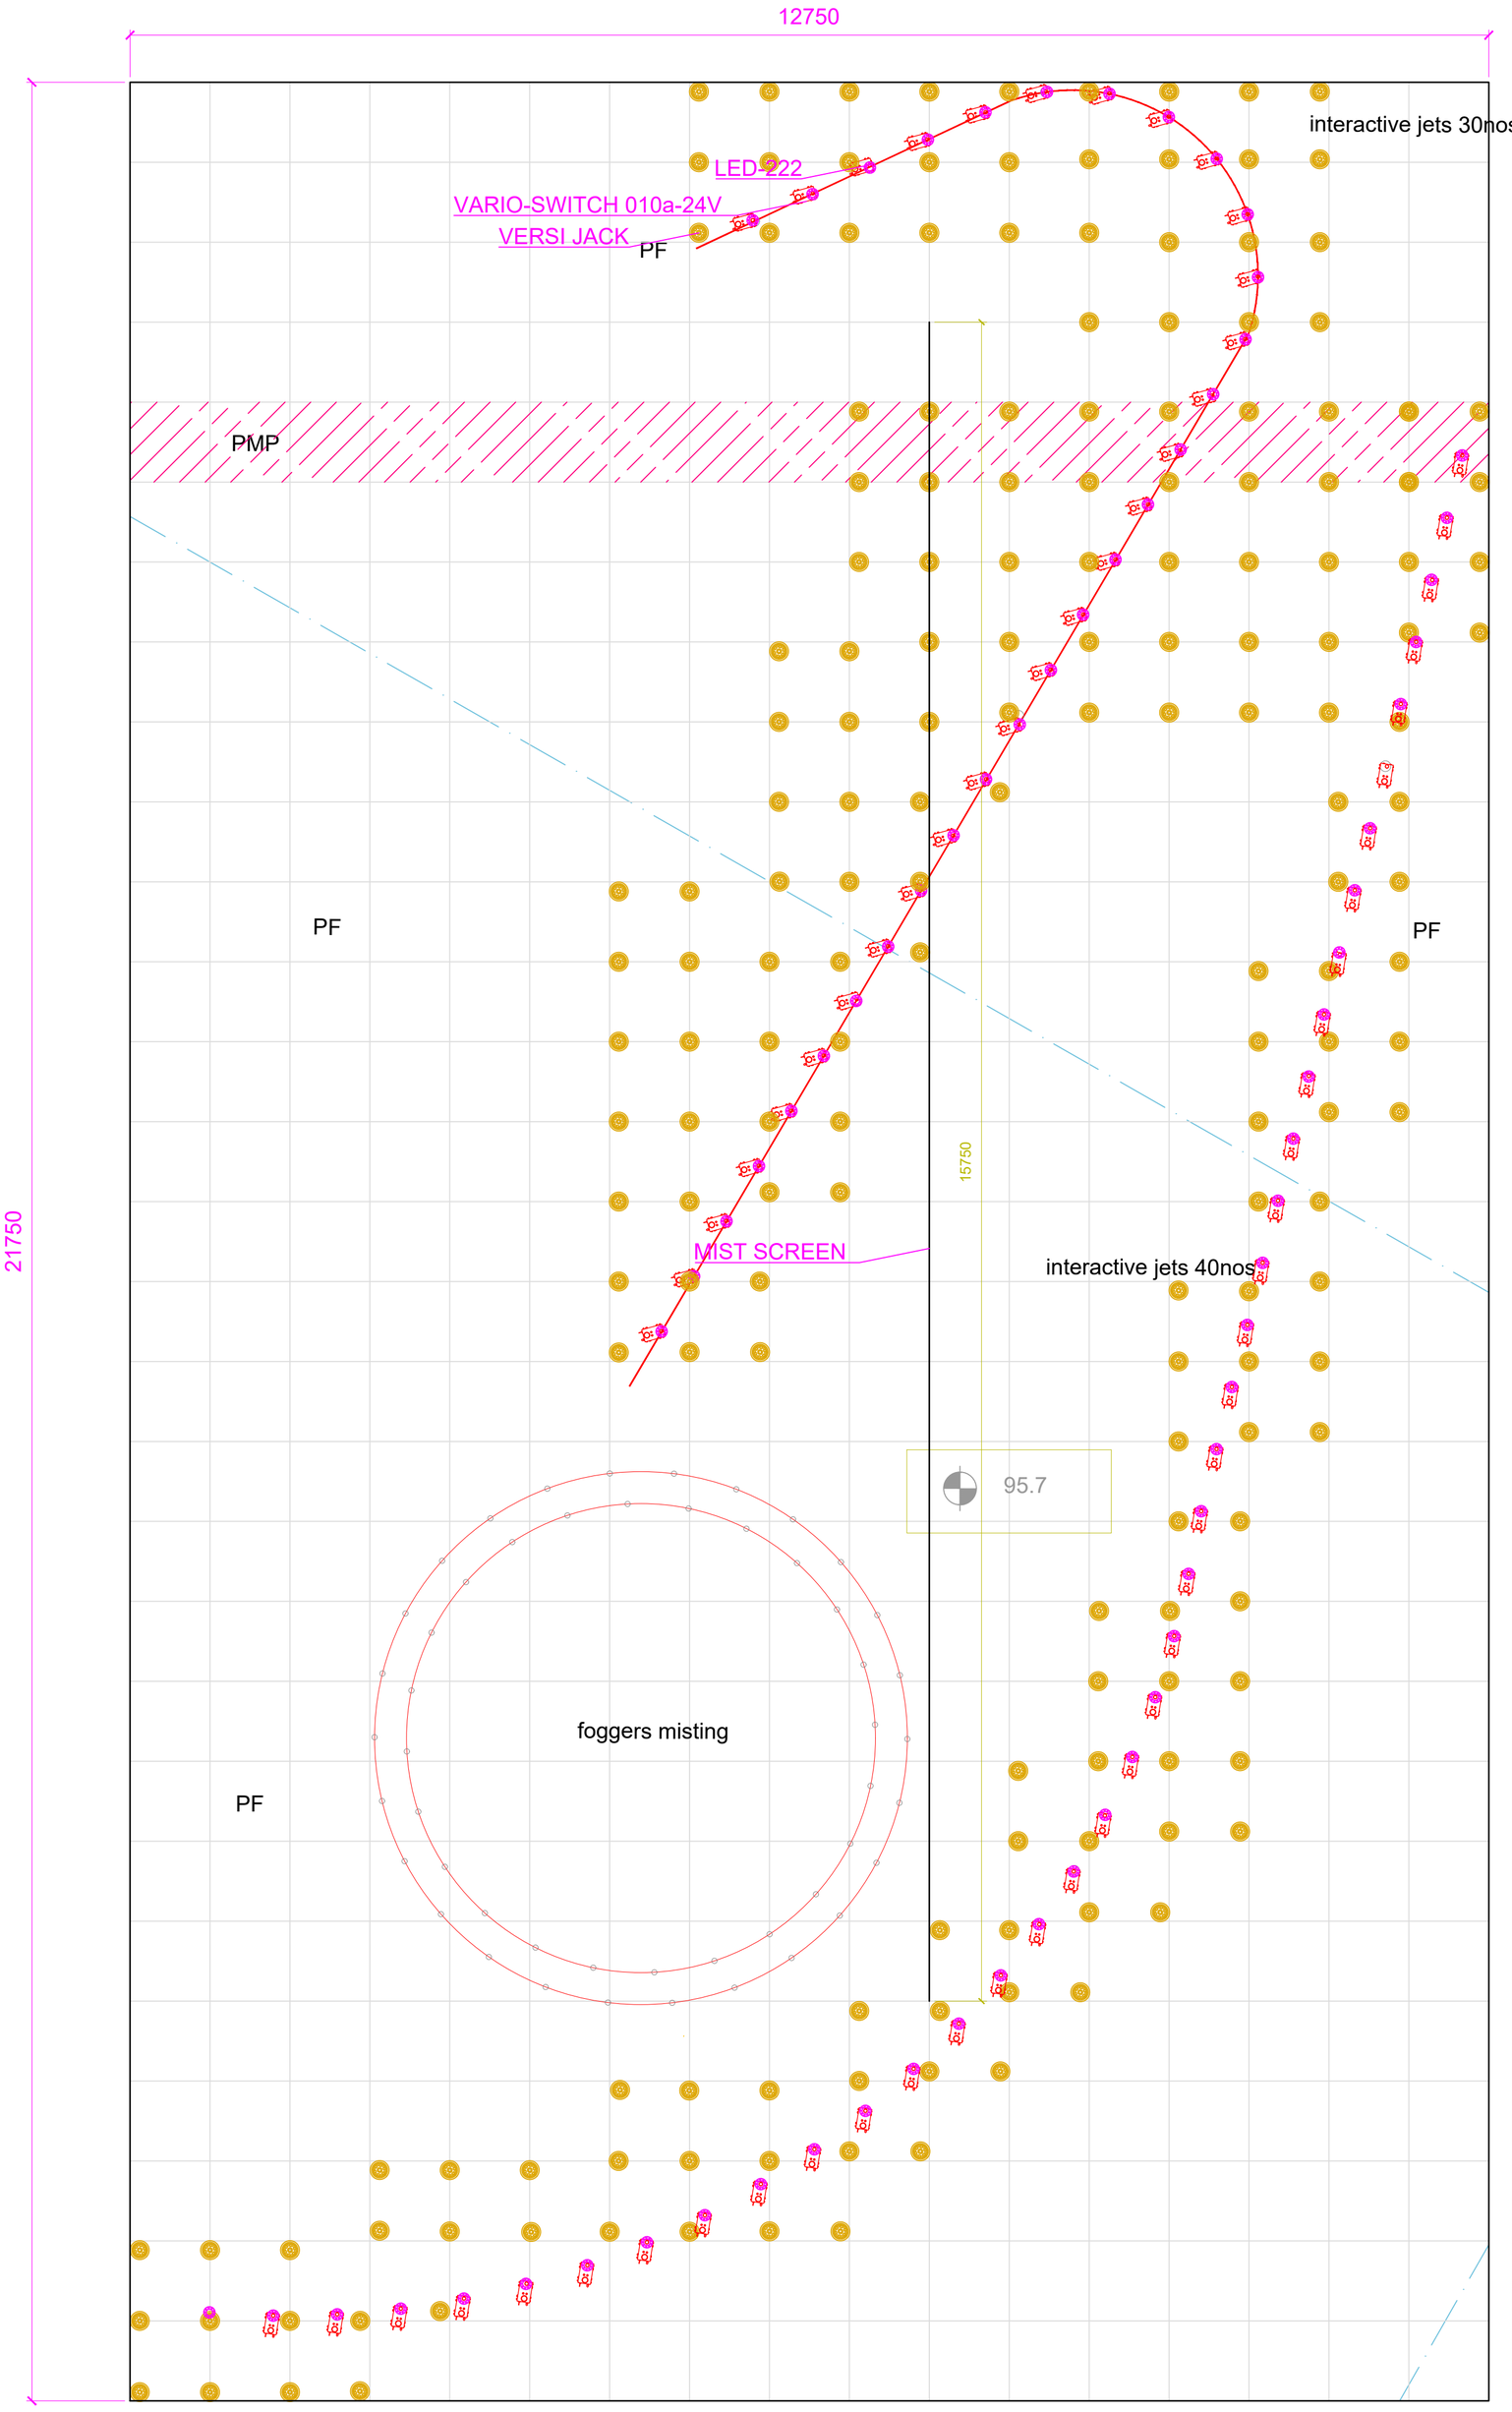

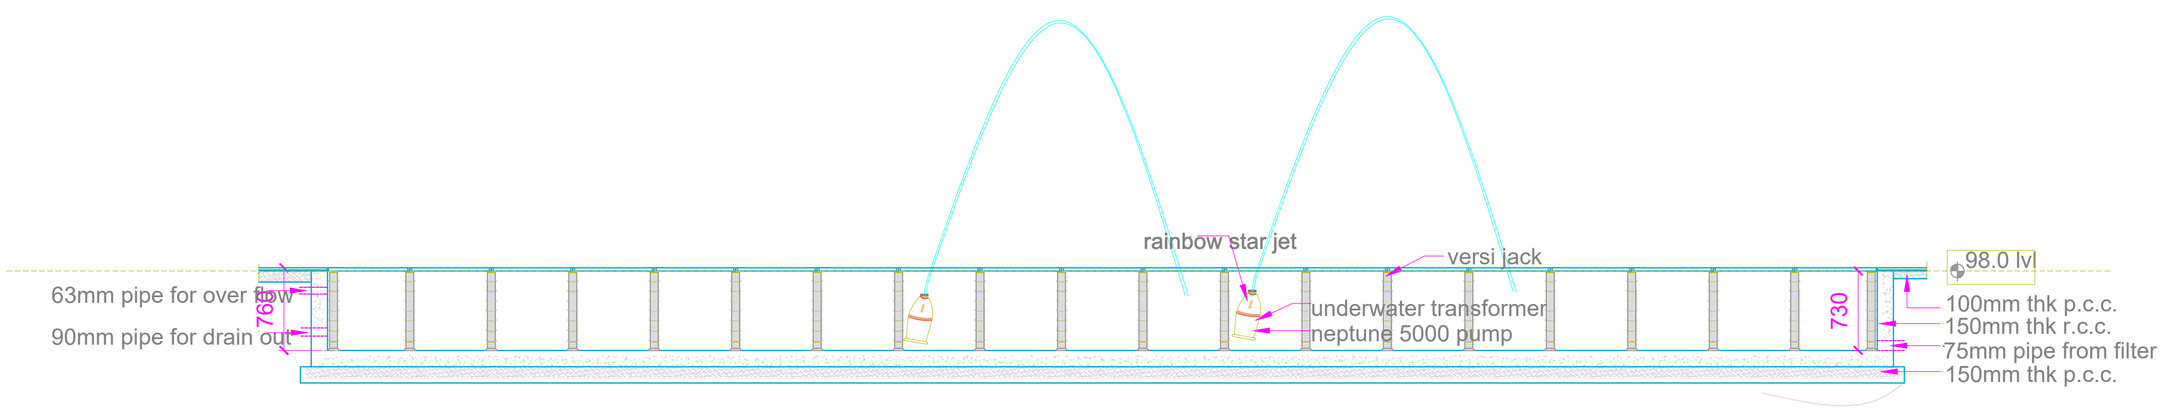

SECTION-INTERACTIVE JET

Mathew & Ghosh Architects
4b, Temple Trees Row, Shinivagilu Extn, Bangalore, Karnataka - 560 047
Telefax: +91 80 25520824, Tel: +91 80 56966425

SCALE: 1:40
PROJECT NAME: FREEDOM PARK REFURBISHMENT
DATE:13-02-2024